11-18-04/rtb/HEC-O-pjl/00-01603-000-116-001/New DEIS

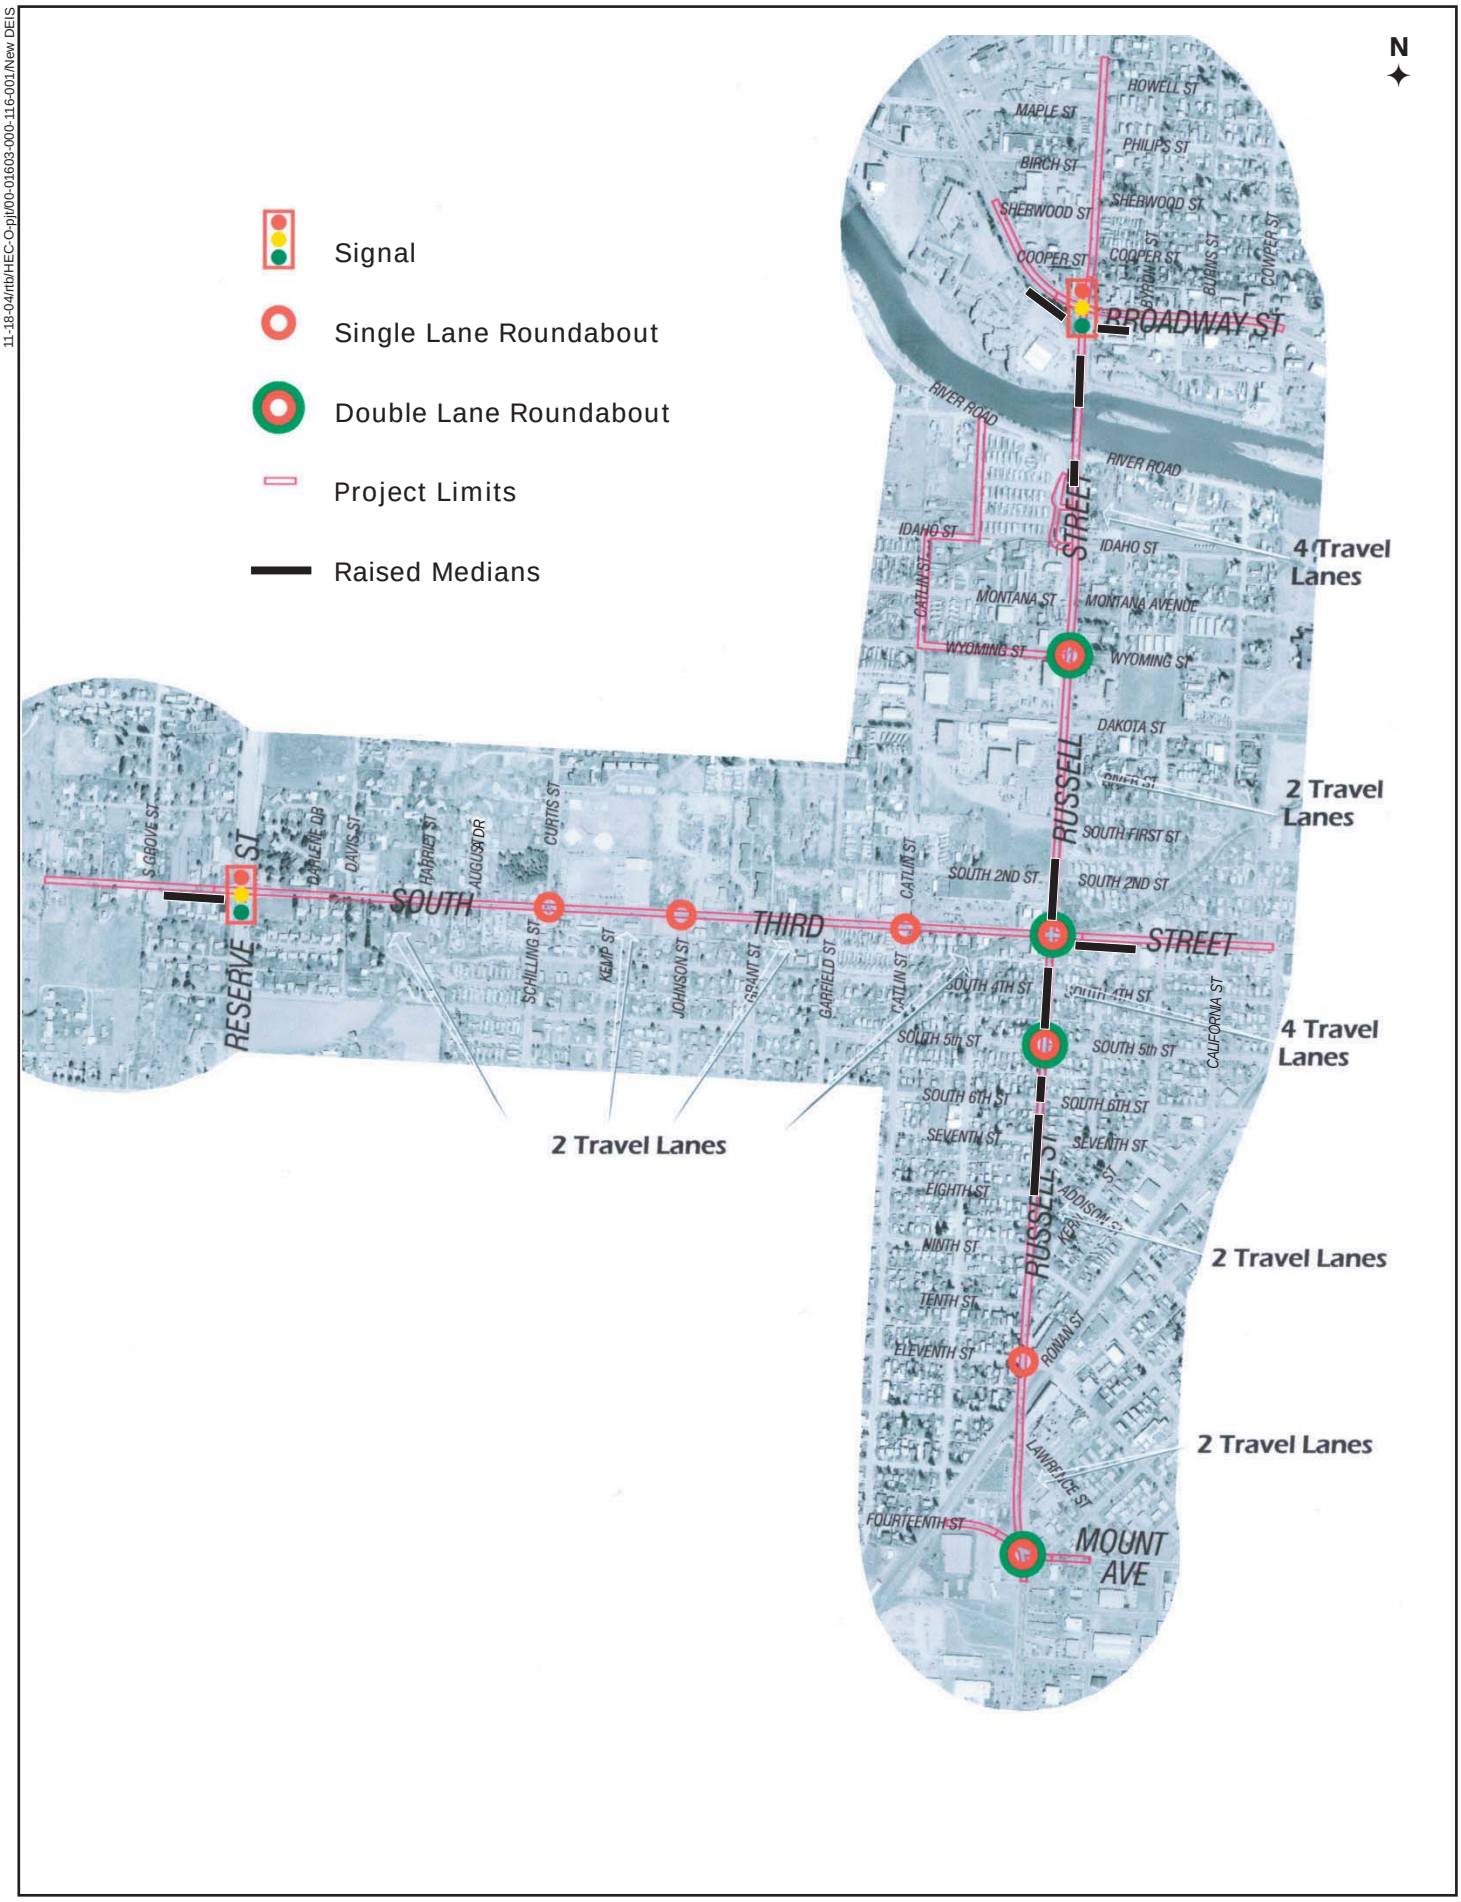

Figure 2-7. Alternative 2 - Plan view illustration of signal and roundabout locations.